
MODIFICATION
CIRCUIT GABRIEL THIROUIN

MDIFICATION PREMIER VIRAGE
MISE EN SECURITE
Etat projeté

AVANT PROJET

	Indice	Date	Modifications
00000 AVP S 001	b	29.10.2018	Initial

Echelle : 1/250

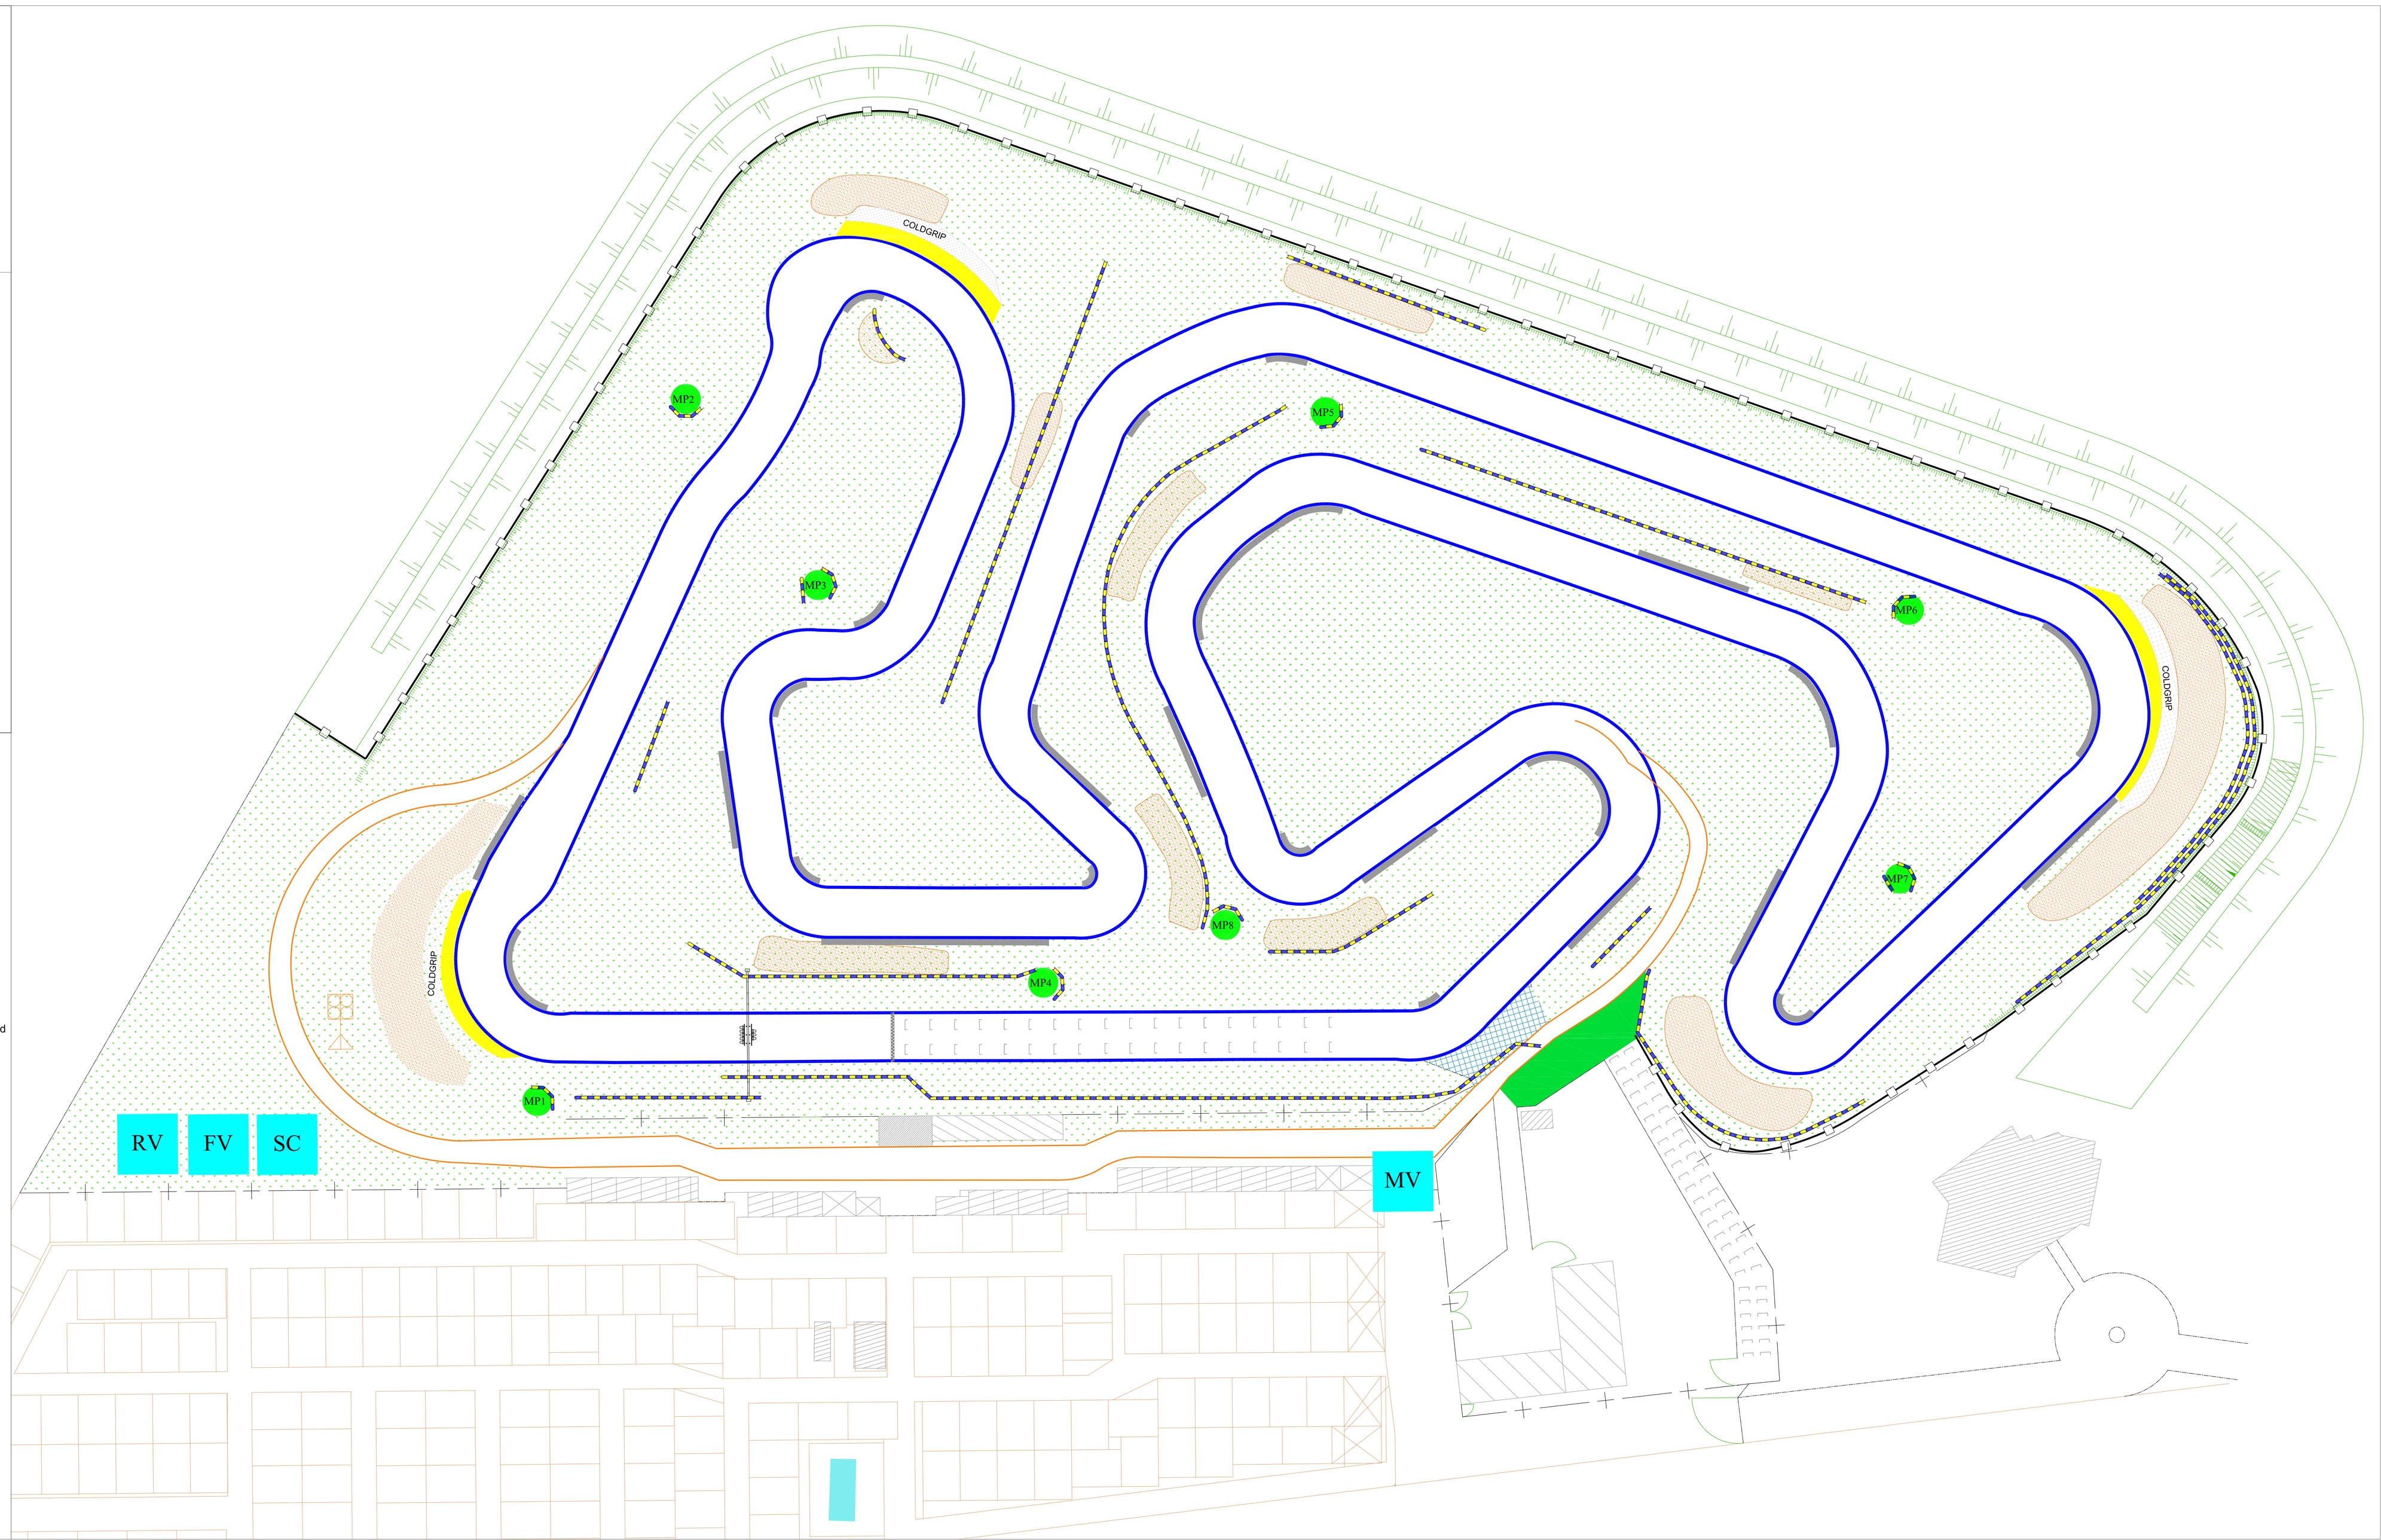

TRACK:
- Edge of the track
- Centre line
- Edge of the track

KERBS AND BARRIERS:
- Concrete wall
- Concrete wall temporary
- Guardrail - armco
- Guardrail - armco temporary
- Kerbs outside
- Kerbs inside
- Verge asphalt
- Verge grasscrete

RUN-OFF AREA
- Grass
- Asphalt
- Gravel bed

ENERGY ABSORBING BARRIER
- Barrier of 1 row of tyres
- Barrier of 2 row of tyres
- Barrier of 3 row of tyres
- Conveyor belt
- All other type of barrier
- "Pastoral"

FENCE
- Fences for debris
- Fences for debris temporary
- Fences for spectators
- Fences for spectators temporary
- Separation fence with plastic pols

SERVICE ROAD
- Road surfaced
- Road unsurfaced

CIK-SIMULATION
- Run-off area I
- Run-off area II
- Recommended kerbs outside
- Recommended kerbs inside
- Ideal line

MARSHALL POST:
- Gantry
- FP1 Fire post
- MP2 Observation post
- Signaling lights
- TECHPRO

TRACK MARKING
- Starting grid
- Start lights
- Track signage

SAFETY VEHICLES
- SC Safety car
- FV Fire vehicle
- MV Medical vehicle
- RV Recovery vehicle